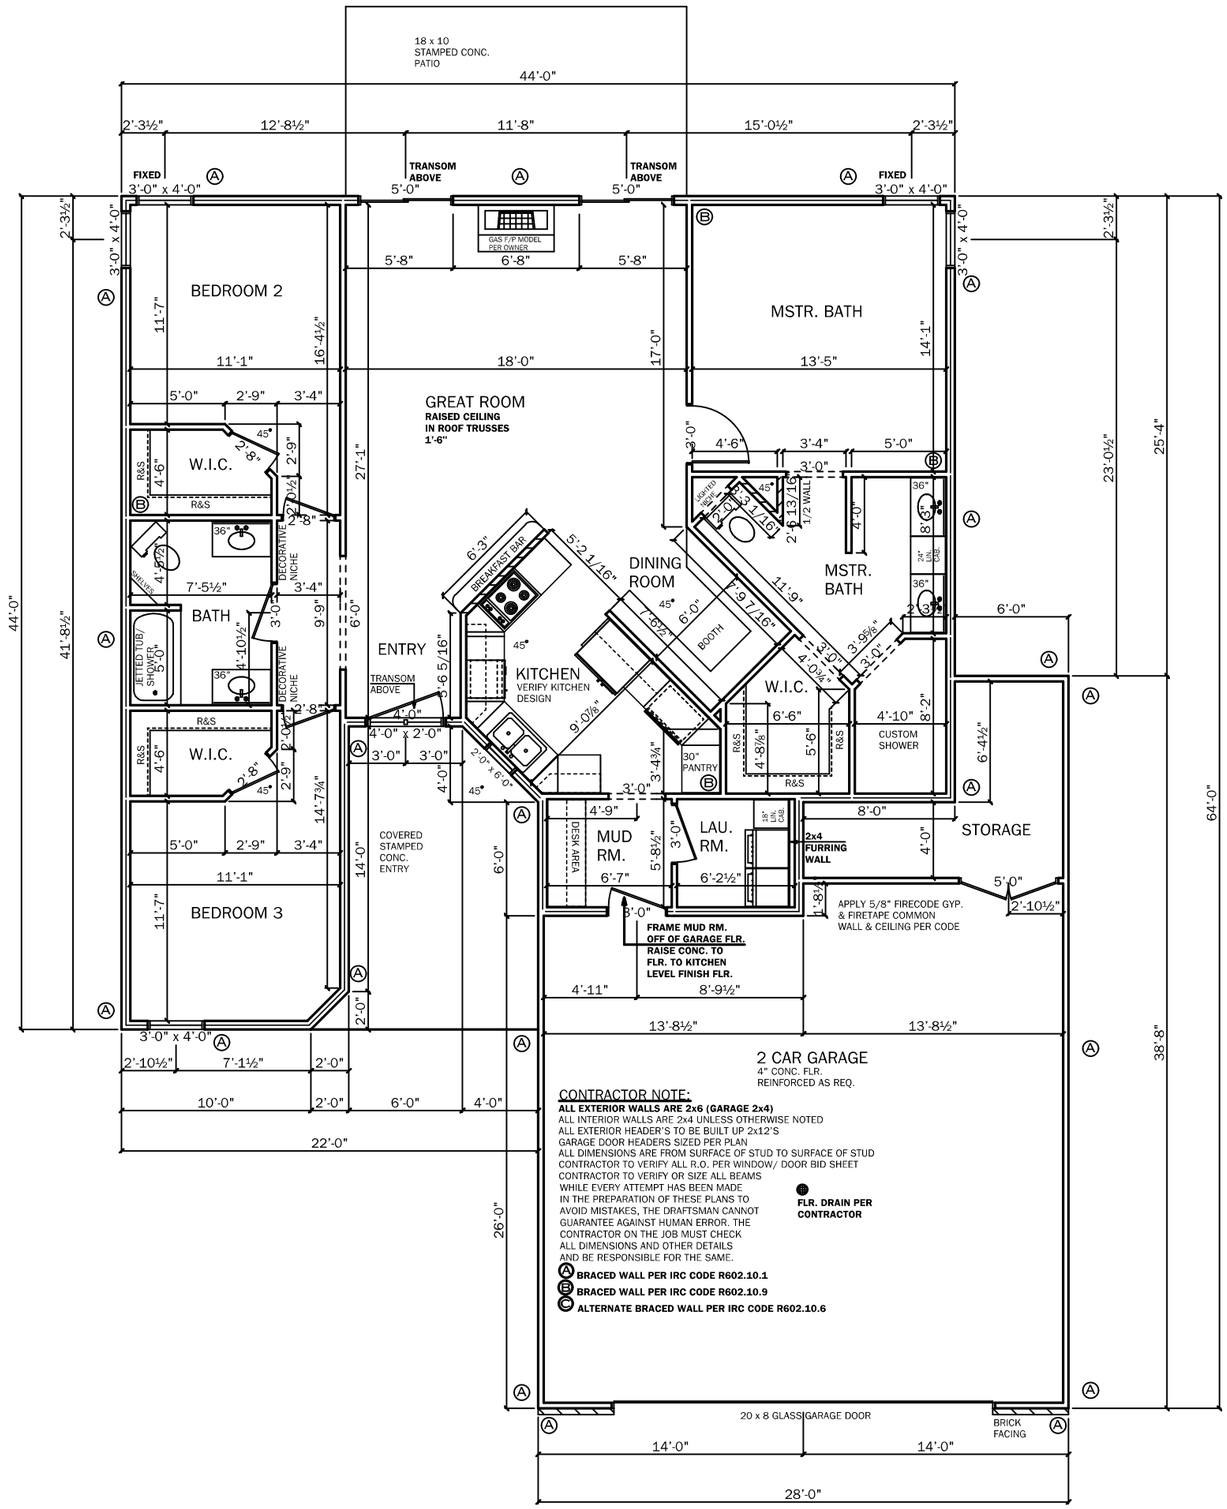

MAIN FLOOR PLAN

SCALE : 1/4" = 1'-0"

MAIN FLOOR 1602 SQ. FT.
GARAGE 852 SQ. FT.

Drawn For: **HOWIE CONSTRUCTION**
Contractor: DARIN HOWIE
Drawn By: ROD BUSETTI
Date: 10/12/10
Category: **LOT 3 BLK. 1 CATRON CROSSING**

U B C
PRO-Build
Rapid City, S.D.
Phone (605) 343 - 1115
Fax (605) 388 - 8738

PRO-Build

Acknowledged by

Customers Signature

Date

These general drawings have been prepared using information provided by the customer who is solely responsible for the accuracy of the information provided. The drawings are not a substitute for permit drawings prepared by a contractor or architect and may not meet applicable state and local building codes which are subject to change without notice. The owner/builder should consult a contractor or architect to determine if the drawings need to be changed to satisfy : 1) state or local building codes and regulations; 2) the property owner's specific requirements; 3) building conditions specific to the project or the project site. Consult local building officials to determine if a building permit is required. We assume no responsibility for claims or damage arising from errors, omissions, deficiencies or defects in the drawing.

*** IMPORTANT ***

These drawings may not meet applicable building codes
These drawings may need to be adapted to your specific project
Check with local building officials about a building permit

MAIN FLOOR PLAN
Date: 10/12/10
Revision Date: 10/14/10

THE STATE OF SOUTH DAKOTA DOES NOT REQUIRE RESIDENTIAL HOME PLANS TO BE DESIGNED AND DRAFTED BY A LICENSED ARCHITECT, THEREFORE, THIS HOME PLAN HAS NOT BEEN DESIGNED OR APPROVED BY A LICENSED ARCHITECT AND DOES NOT INCLUDE A REGISTERED ARCHITECT'S "STAMP." DEPENDING UPON WHERE THIS HOME IS TO BE BUILT AND THE LAWS GOVERNING THAT PARTICULAR AREA, A PLAN FOR A RESIDENTIAL STRUCTURE MAY REQUIRE TO HAVE A LICENSED ARCHITECT'S APPROVAL PRIOR TO CONSTRUCTION.IT IS SUGGESTED THAT A LICENSED ARCHITECT APPROVE THE PLAN AND THE APPLICATION OF THE PLAN FOR THE PARTICULAR LOCATION.